




PART PLAN FLOOR 9
REF EL. = 423'-8

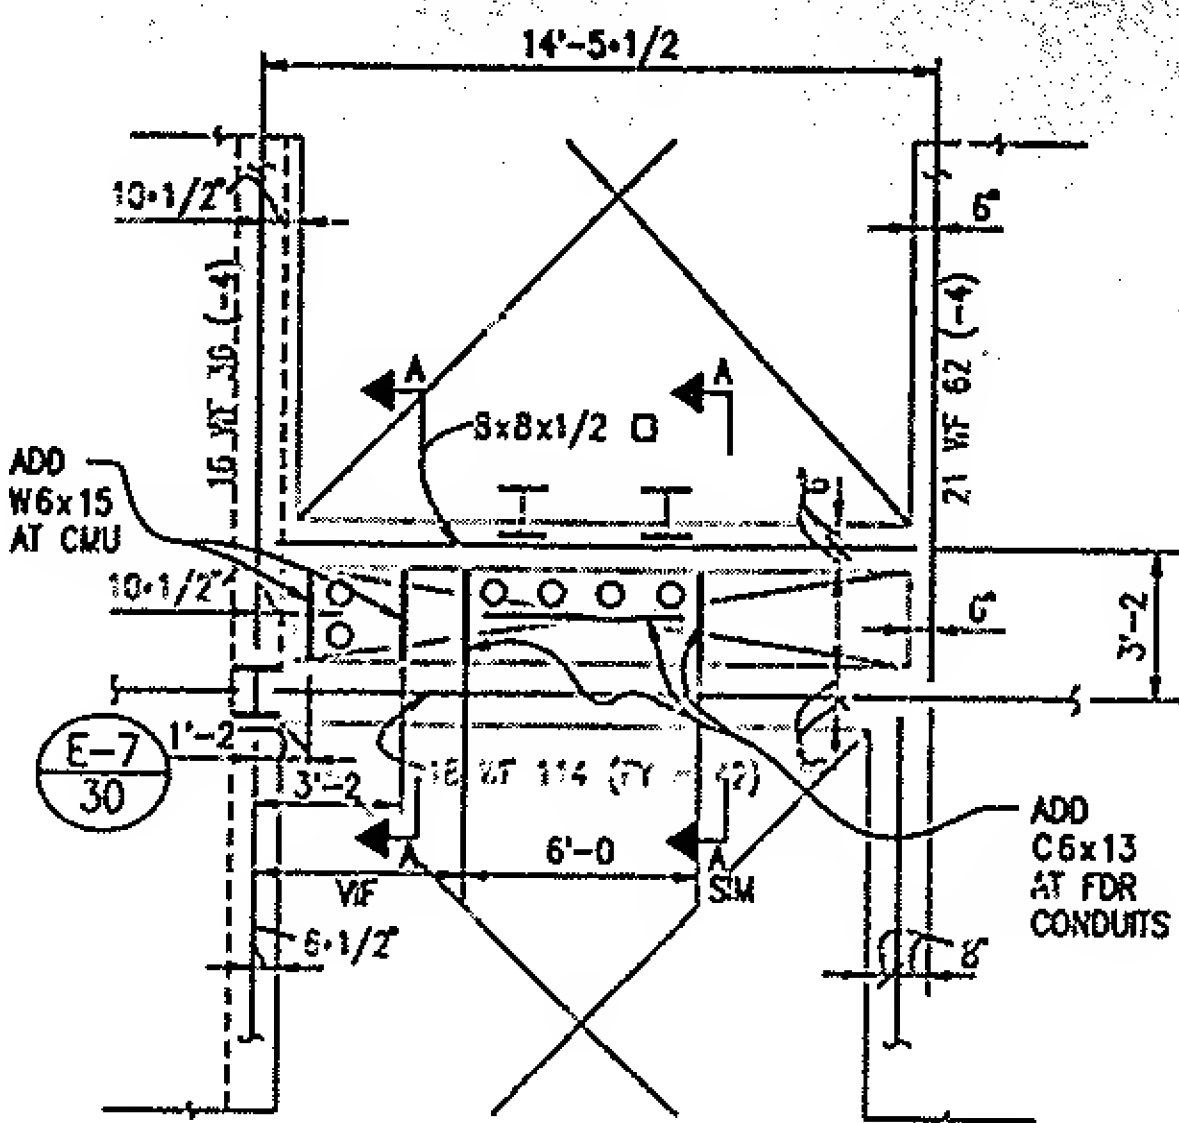


PART PLAN FLOOR 6, 7 & 8
REF EL. = 410'-8 FLOOR 8
398'-8 FLOOR 7
386'-8 FLOOR 6

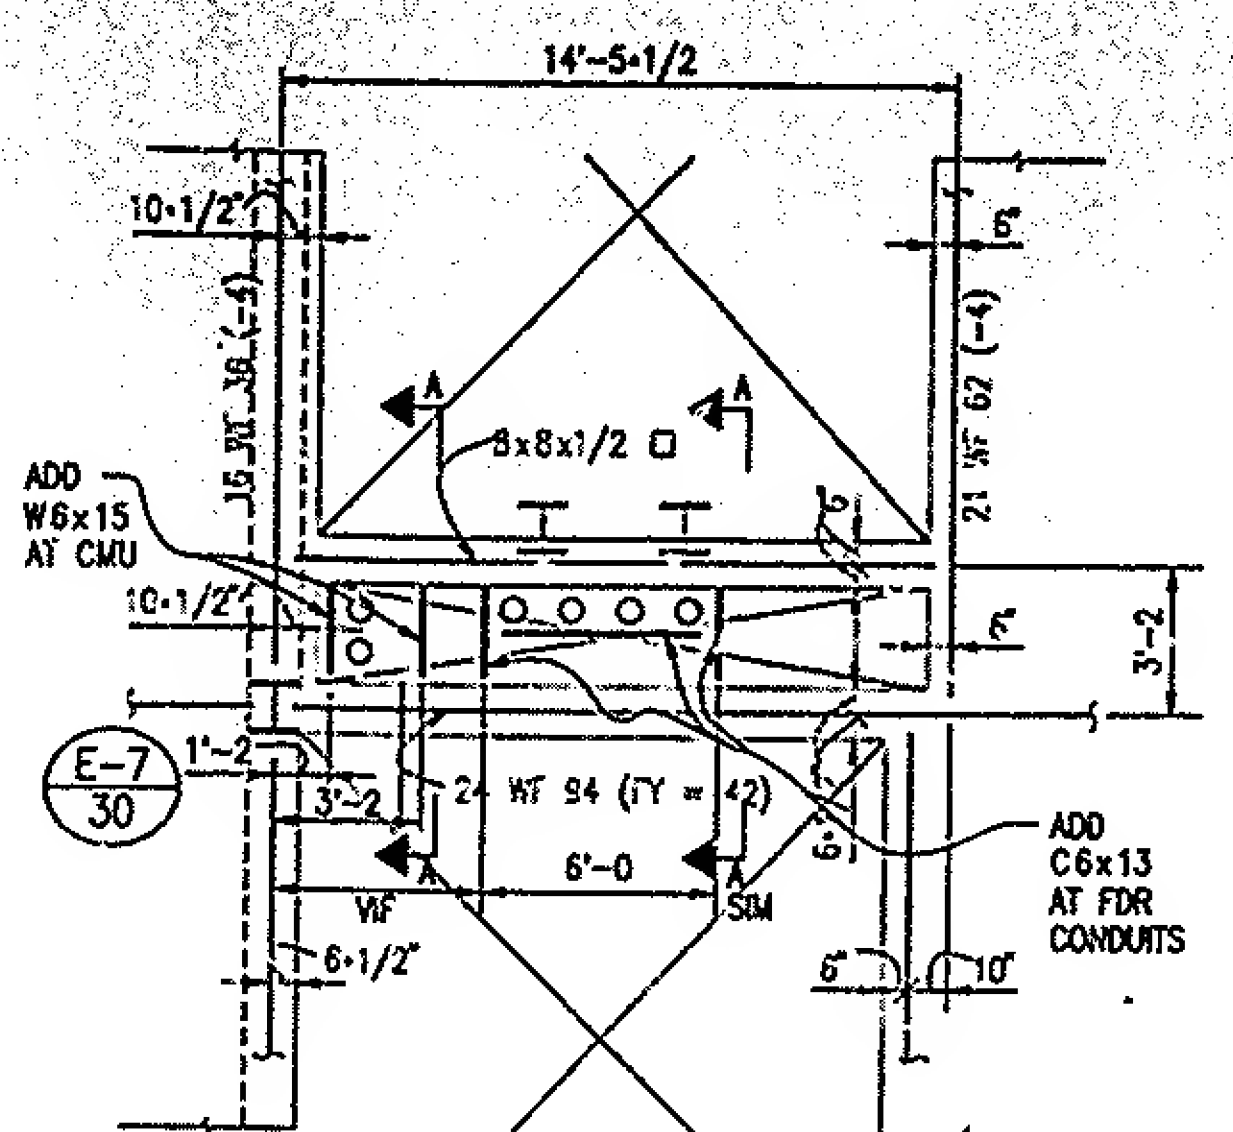


PART PLAN FLOOR 5
REF EL. = 374'-8

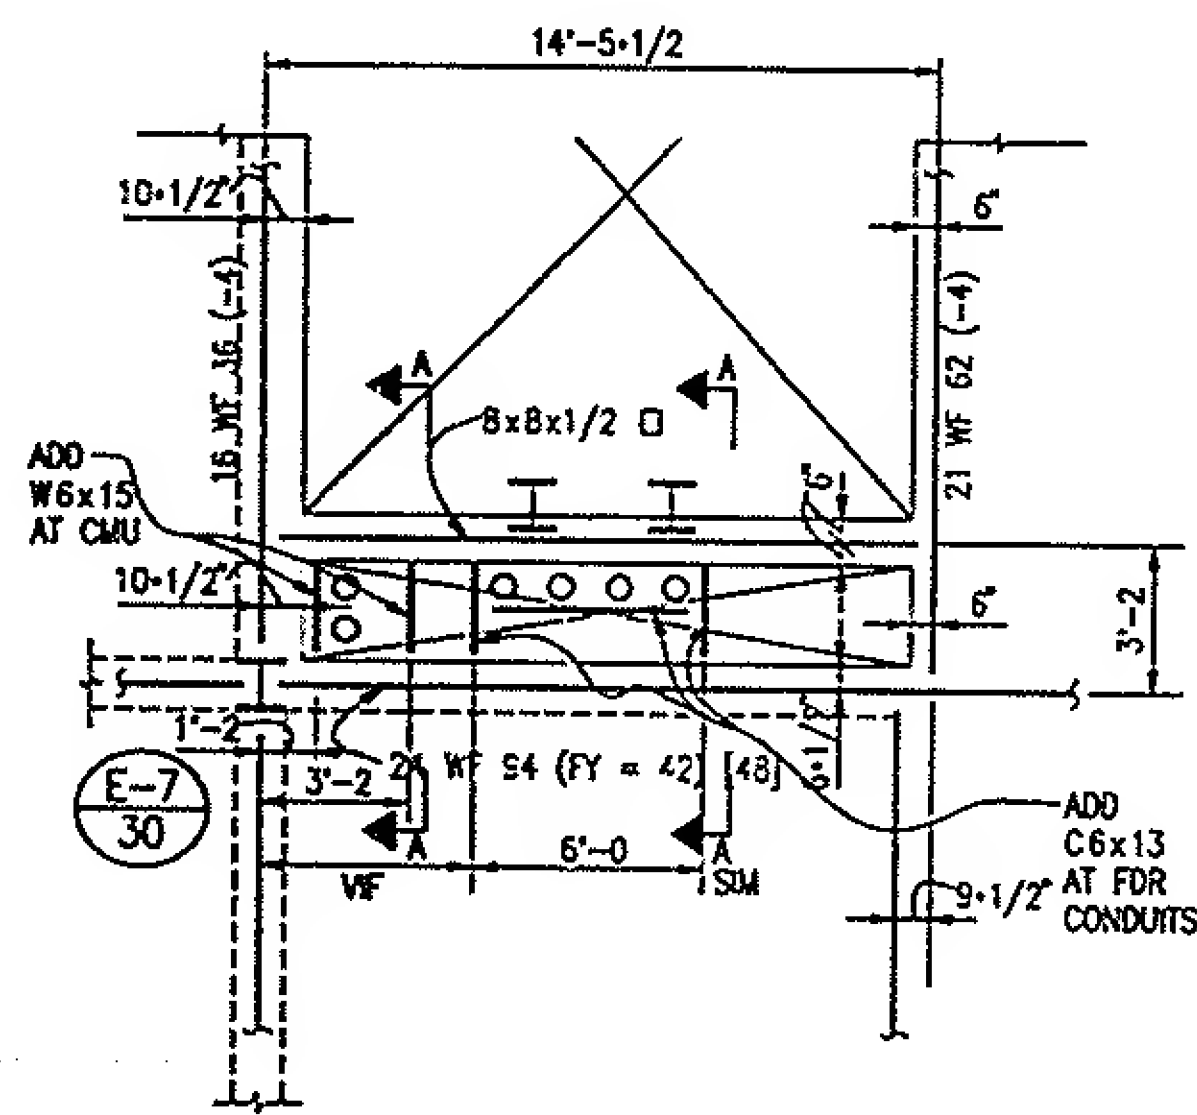


PART PLAN FLOOR 4
REF EL. = 359'-0

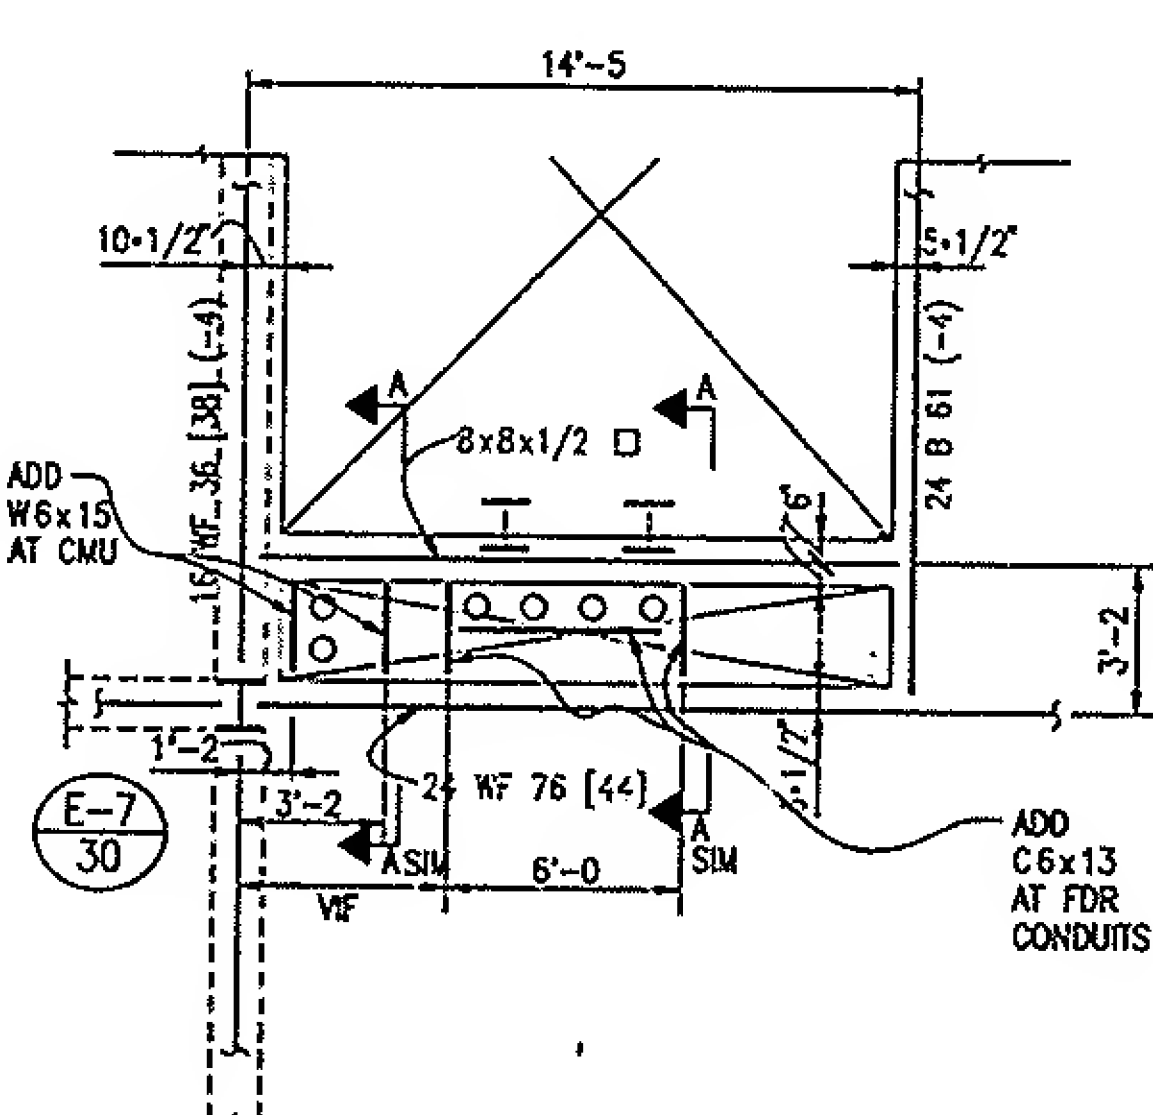


PART PLAN FLOOR 3
REF EL. = 347'-0

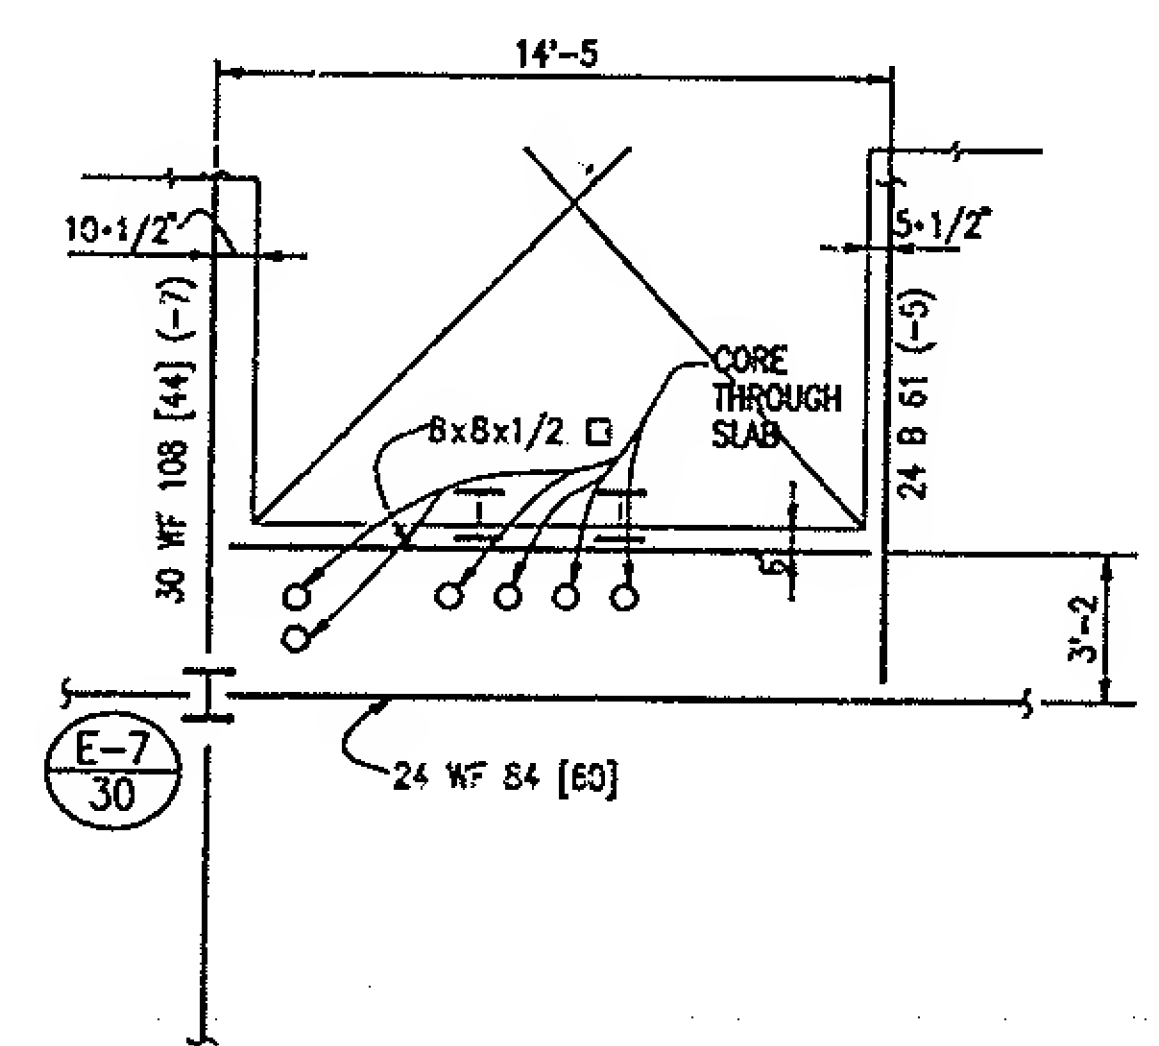


PART PLAN FLOOR 2 (PLAZA)
REF EL. = 332'-0

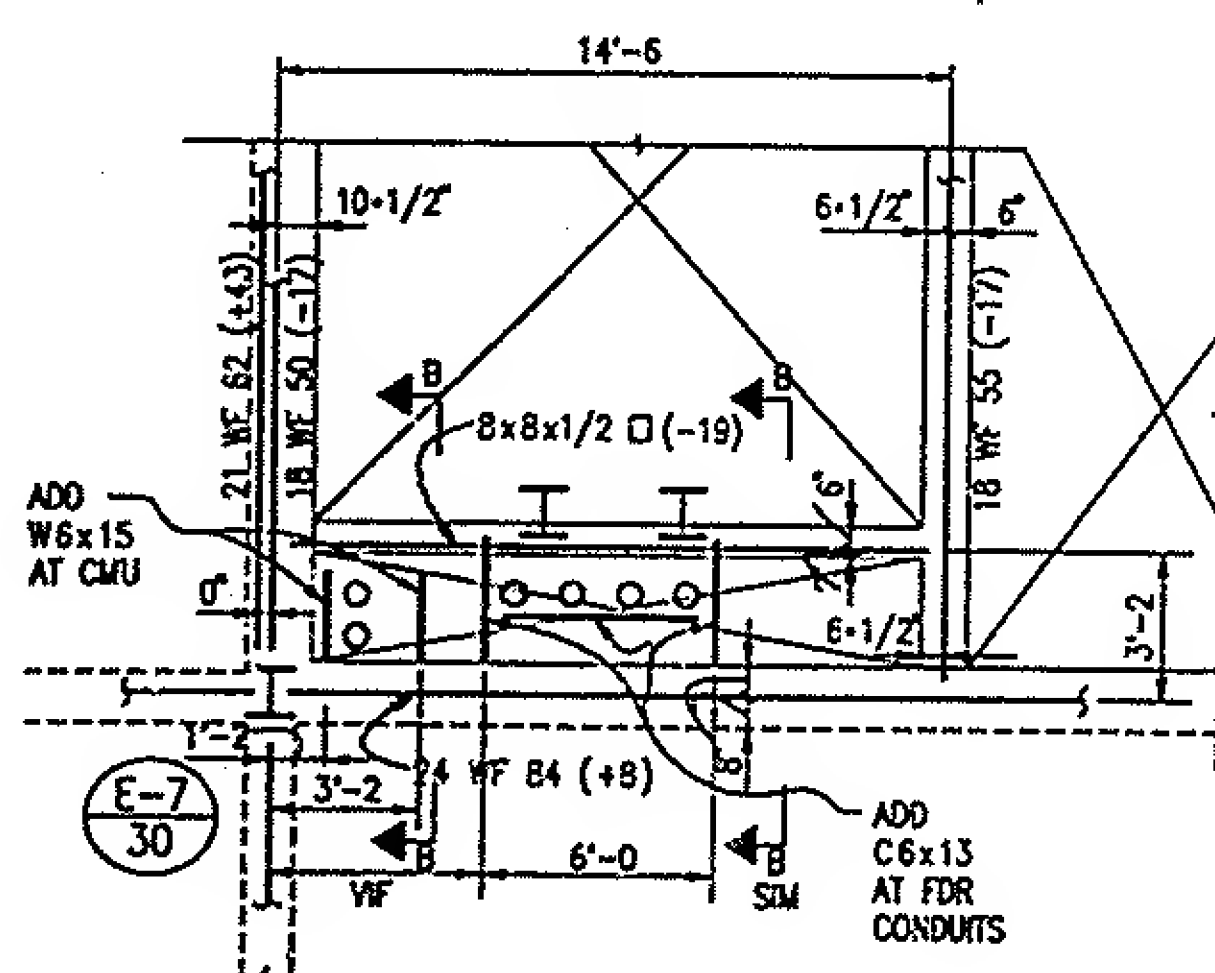


PART PLAN FLOOR 1 (CONCOURSE)
REF EL. = 310'-0

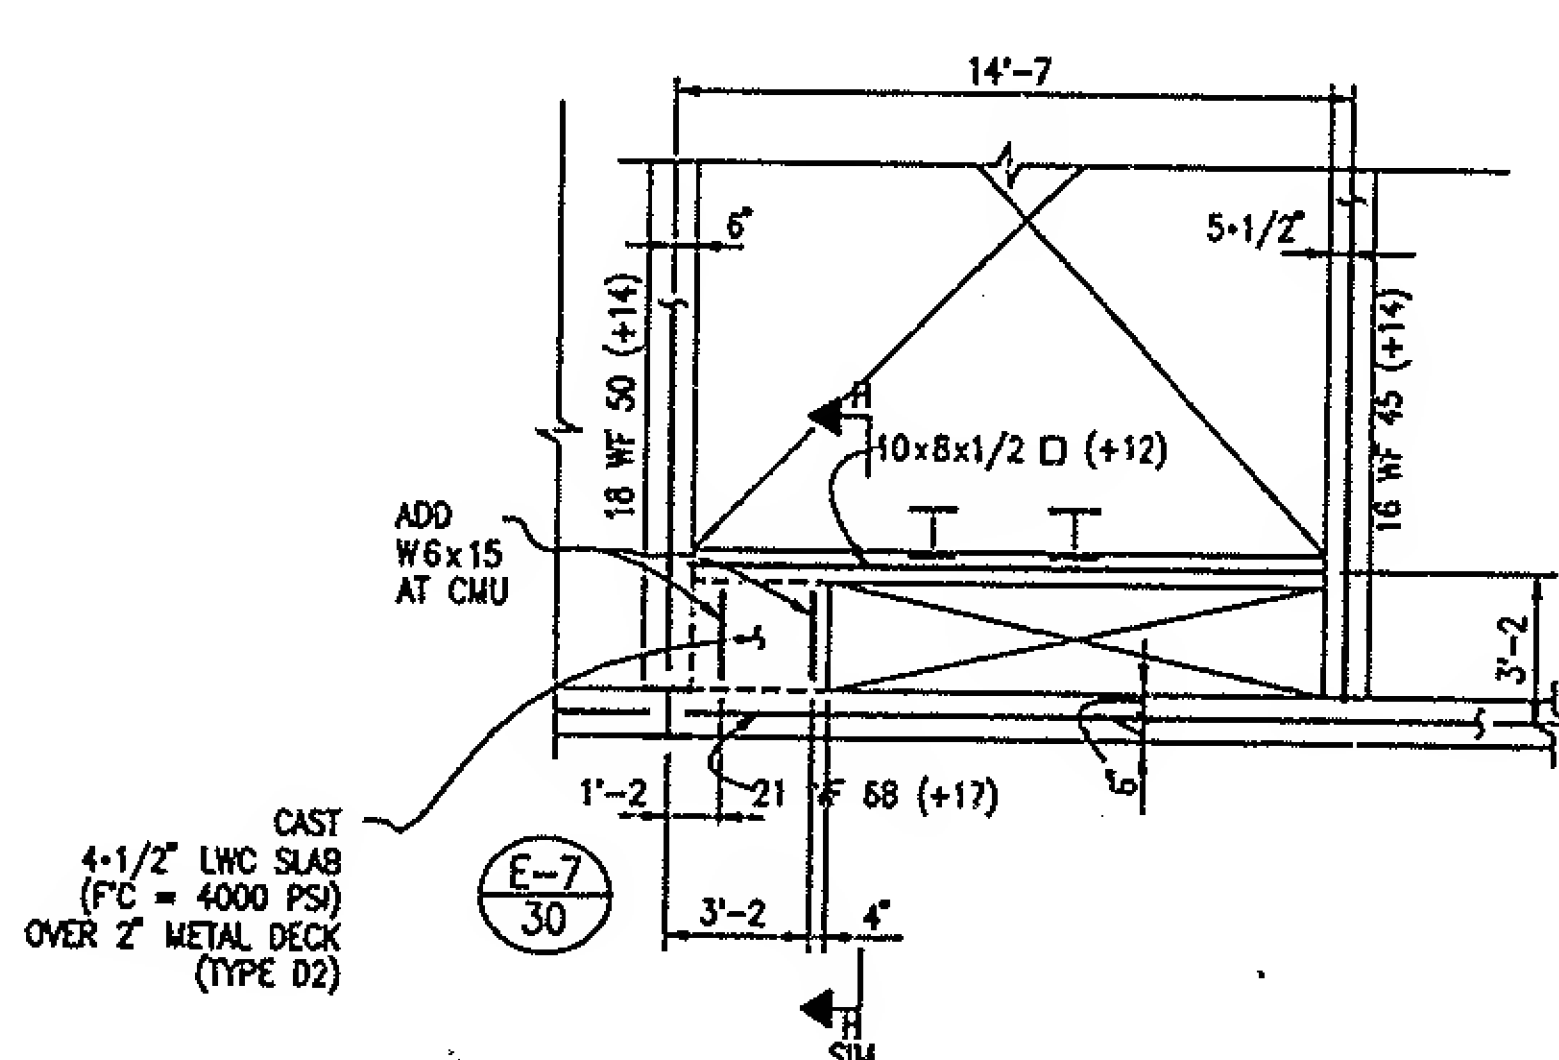

PART FRAMING PLAN
REF EL. = 259'-0

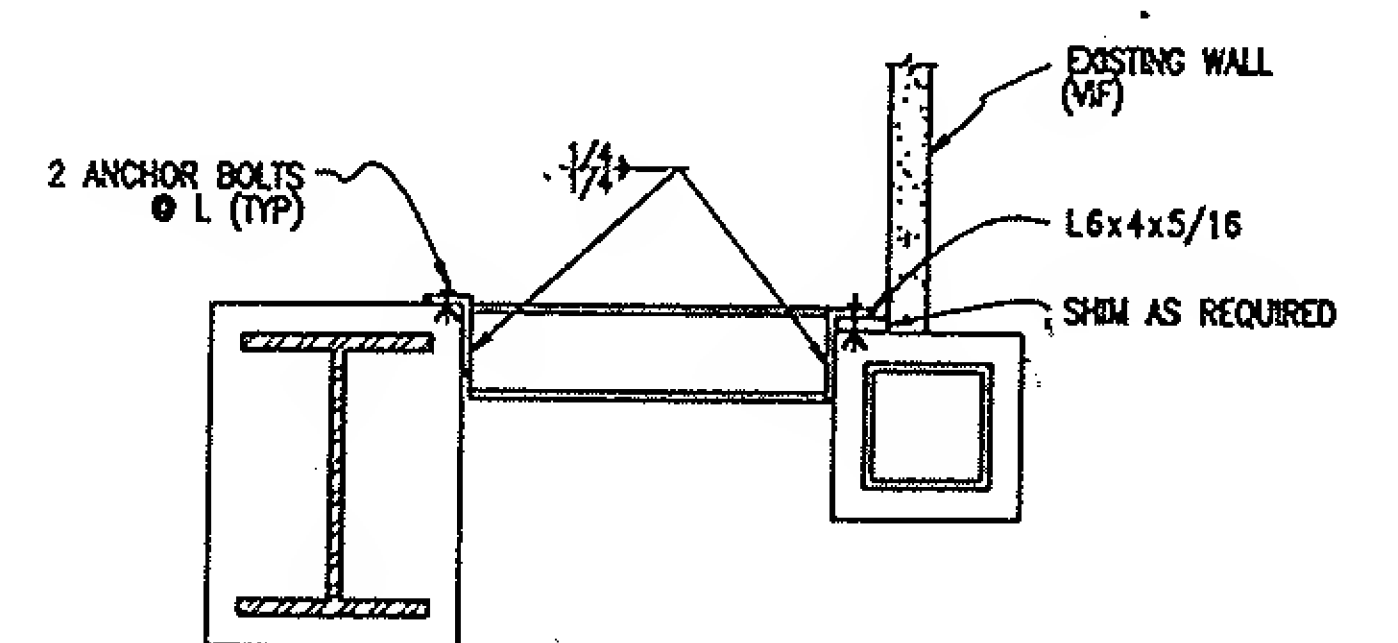

SECTION A-A
NTS

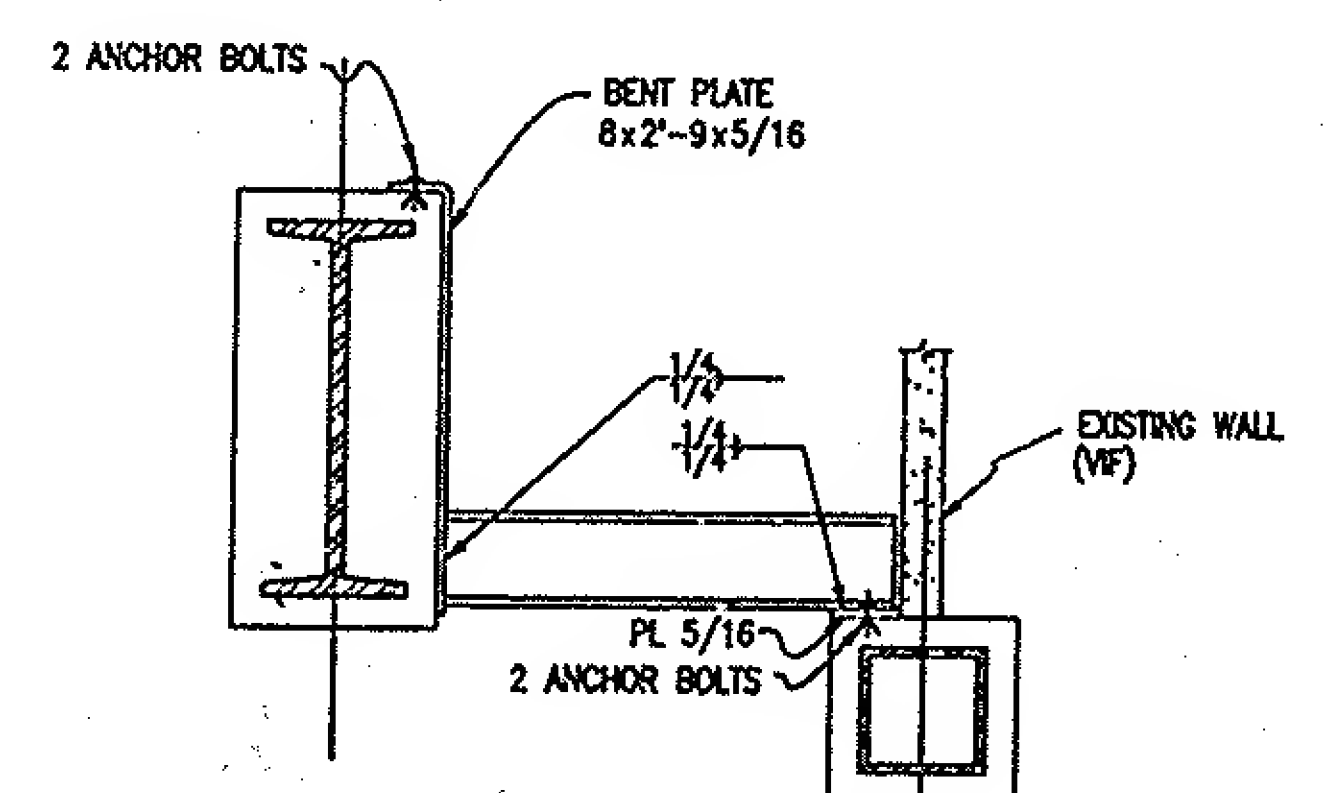

SECTION B-B
NTS